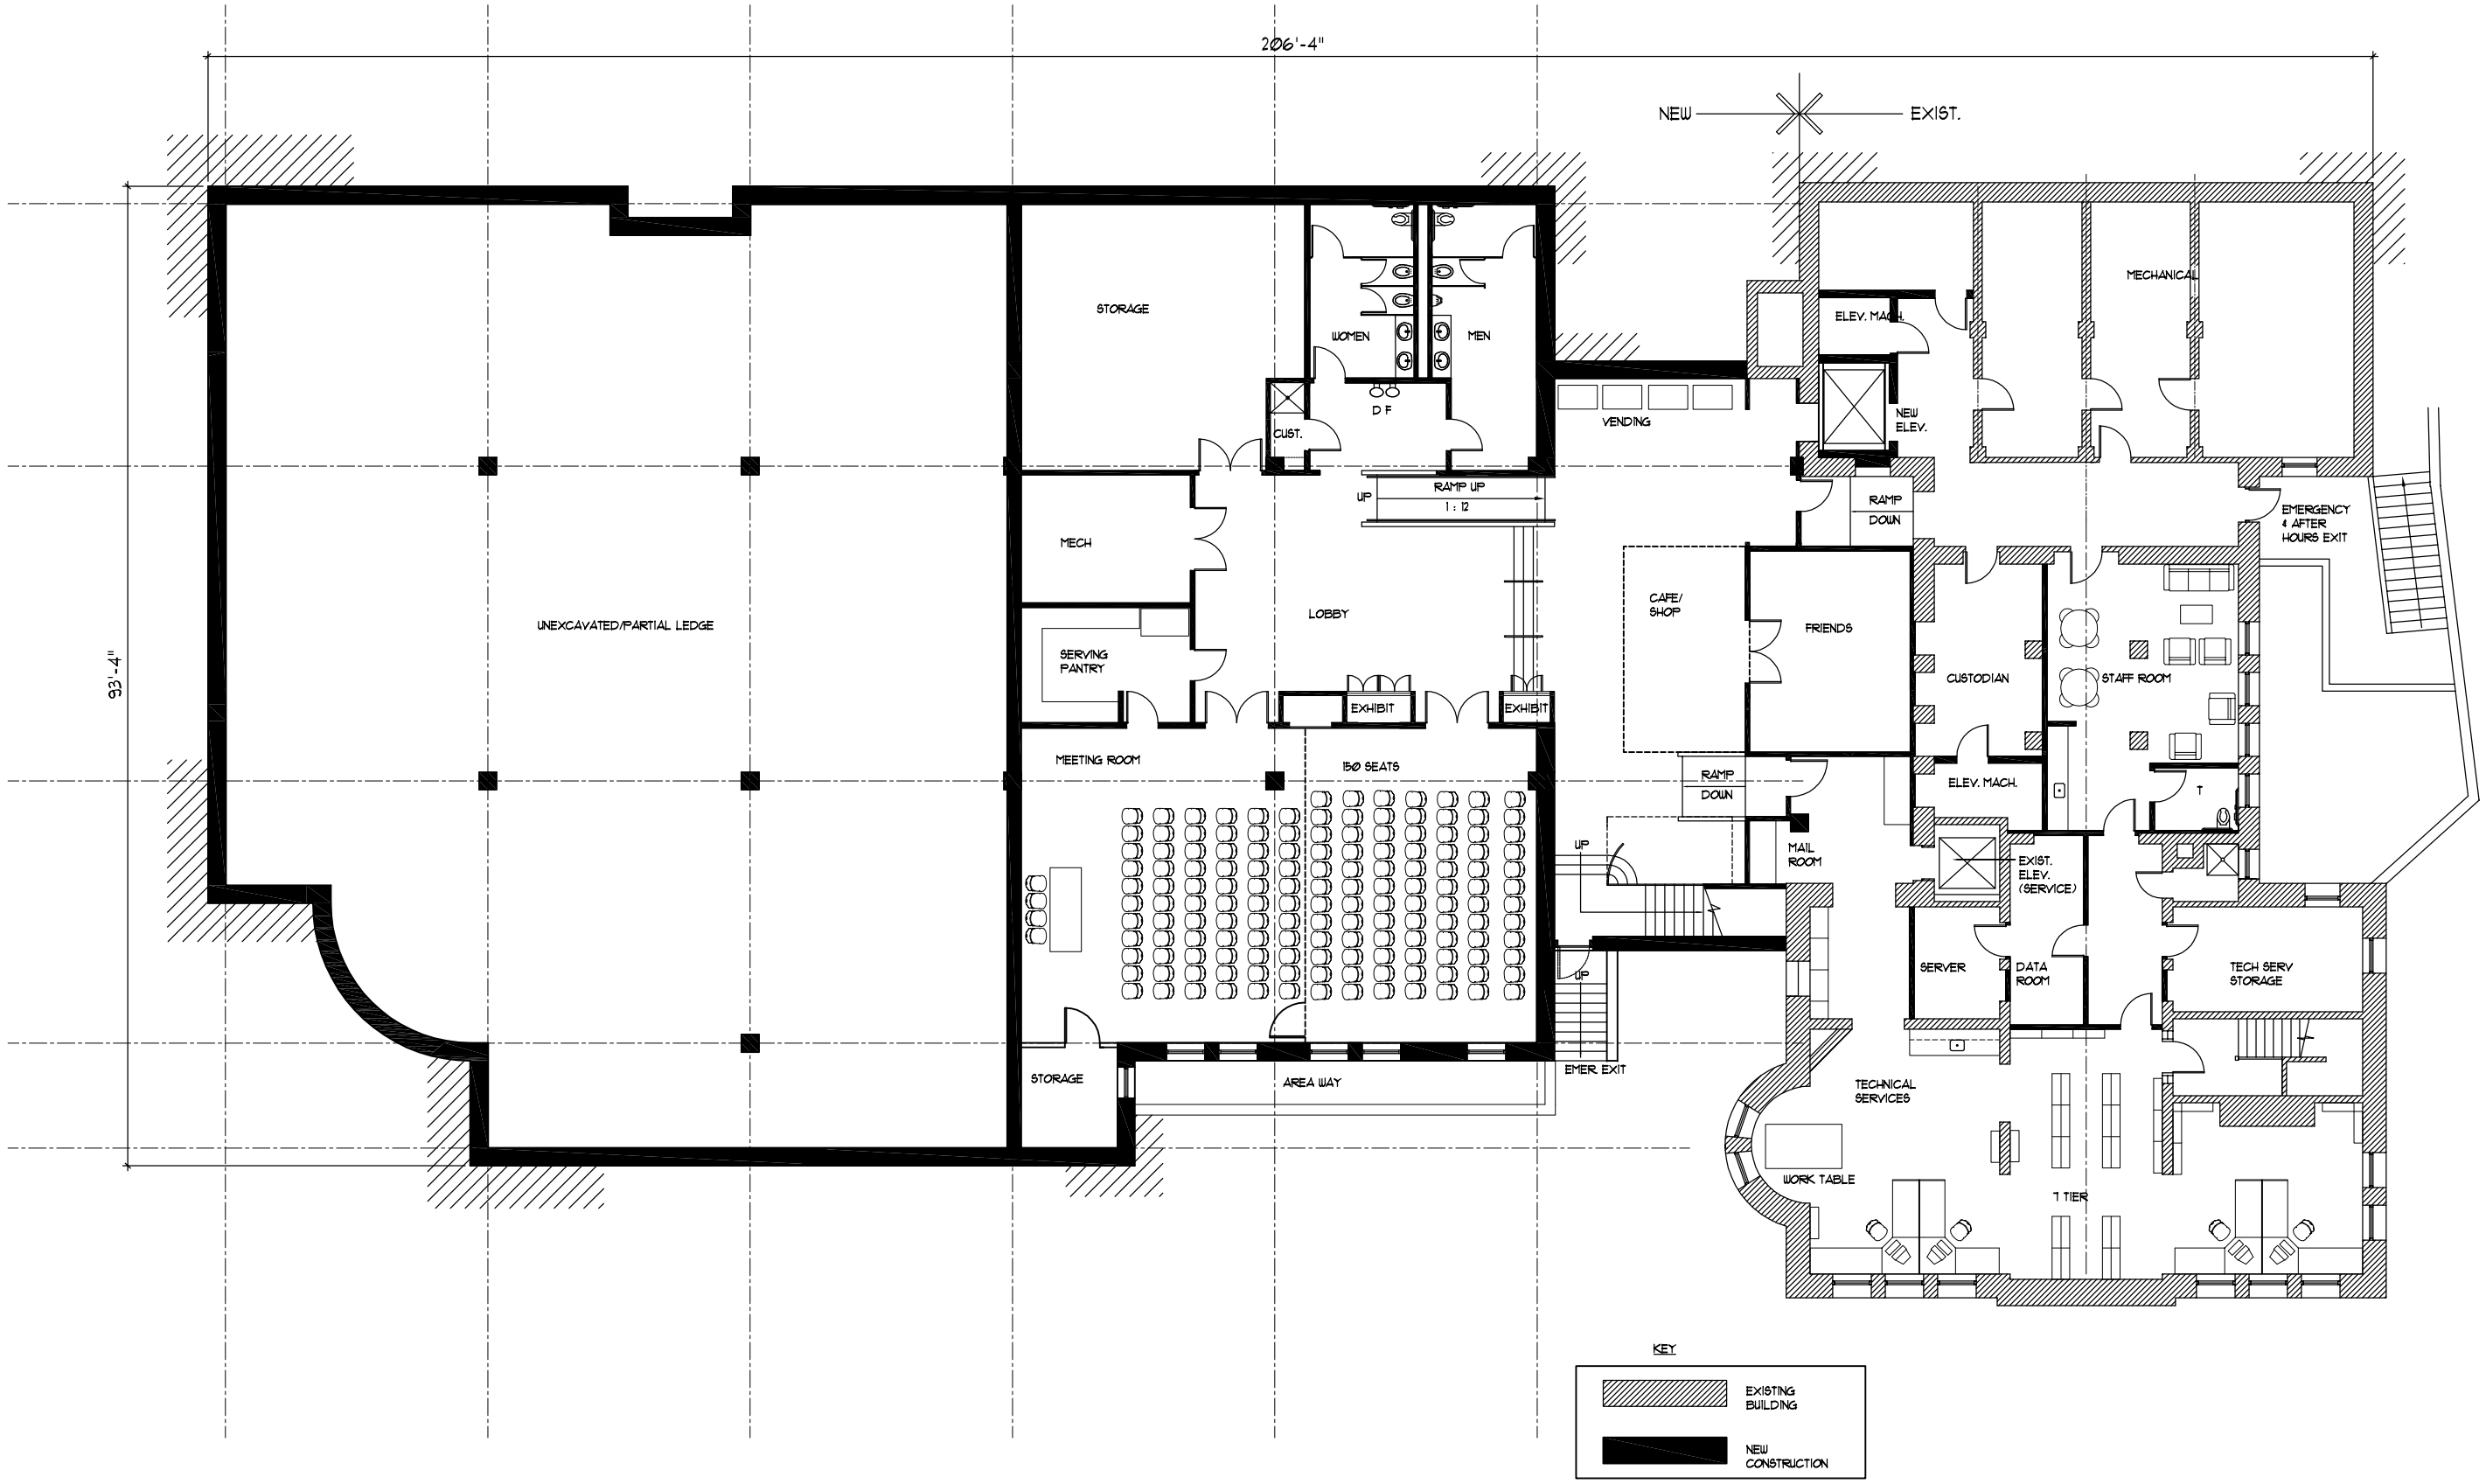

BEACON ARCHITECTURAL
A S S O C I A T E S
145 South Street
Boston, MA 02111-2802
phone 617/ 357-7171
fax 617/ 357-1832
www.beaconarch.com

DATE:	2-4-05
SCALE:	1/16" = 1'-0"
BAA#:	04-629

SHREWSBURY LIBRARY
609 MAIN STREET
SHREWSBURY, MASSACHUSETTS

PROPOSED GROUND FLOOR PLAN

INFO.: **04-629**
SKETCH #: **SK-1.1**

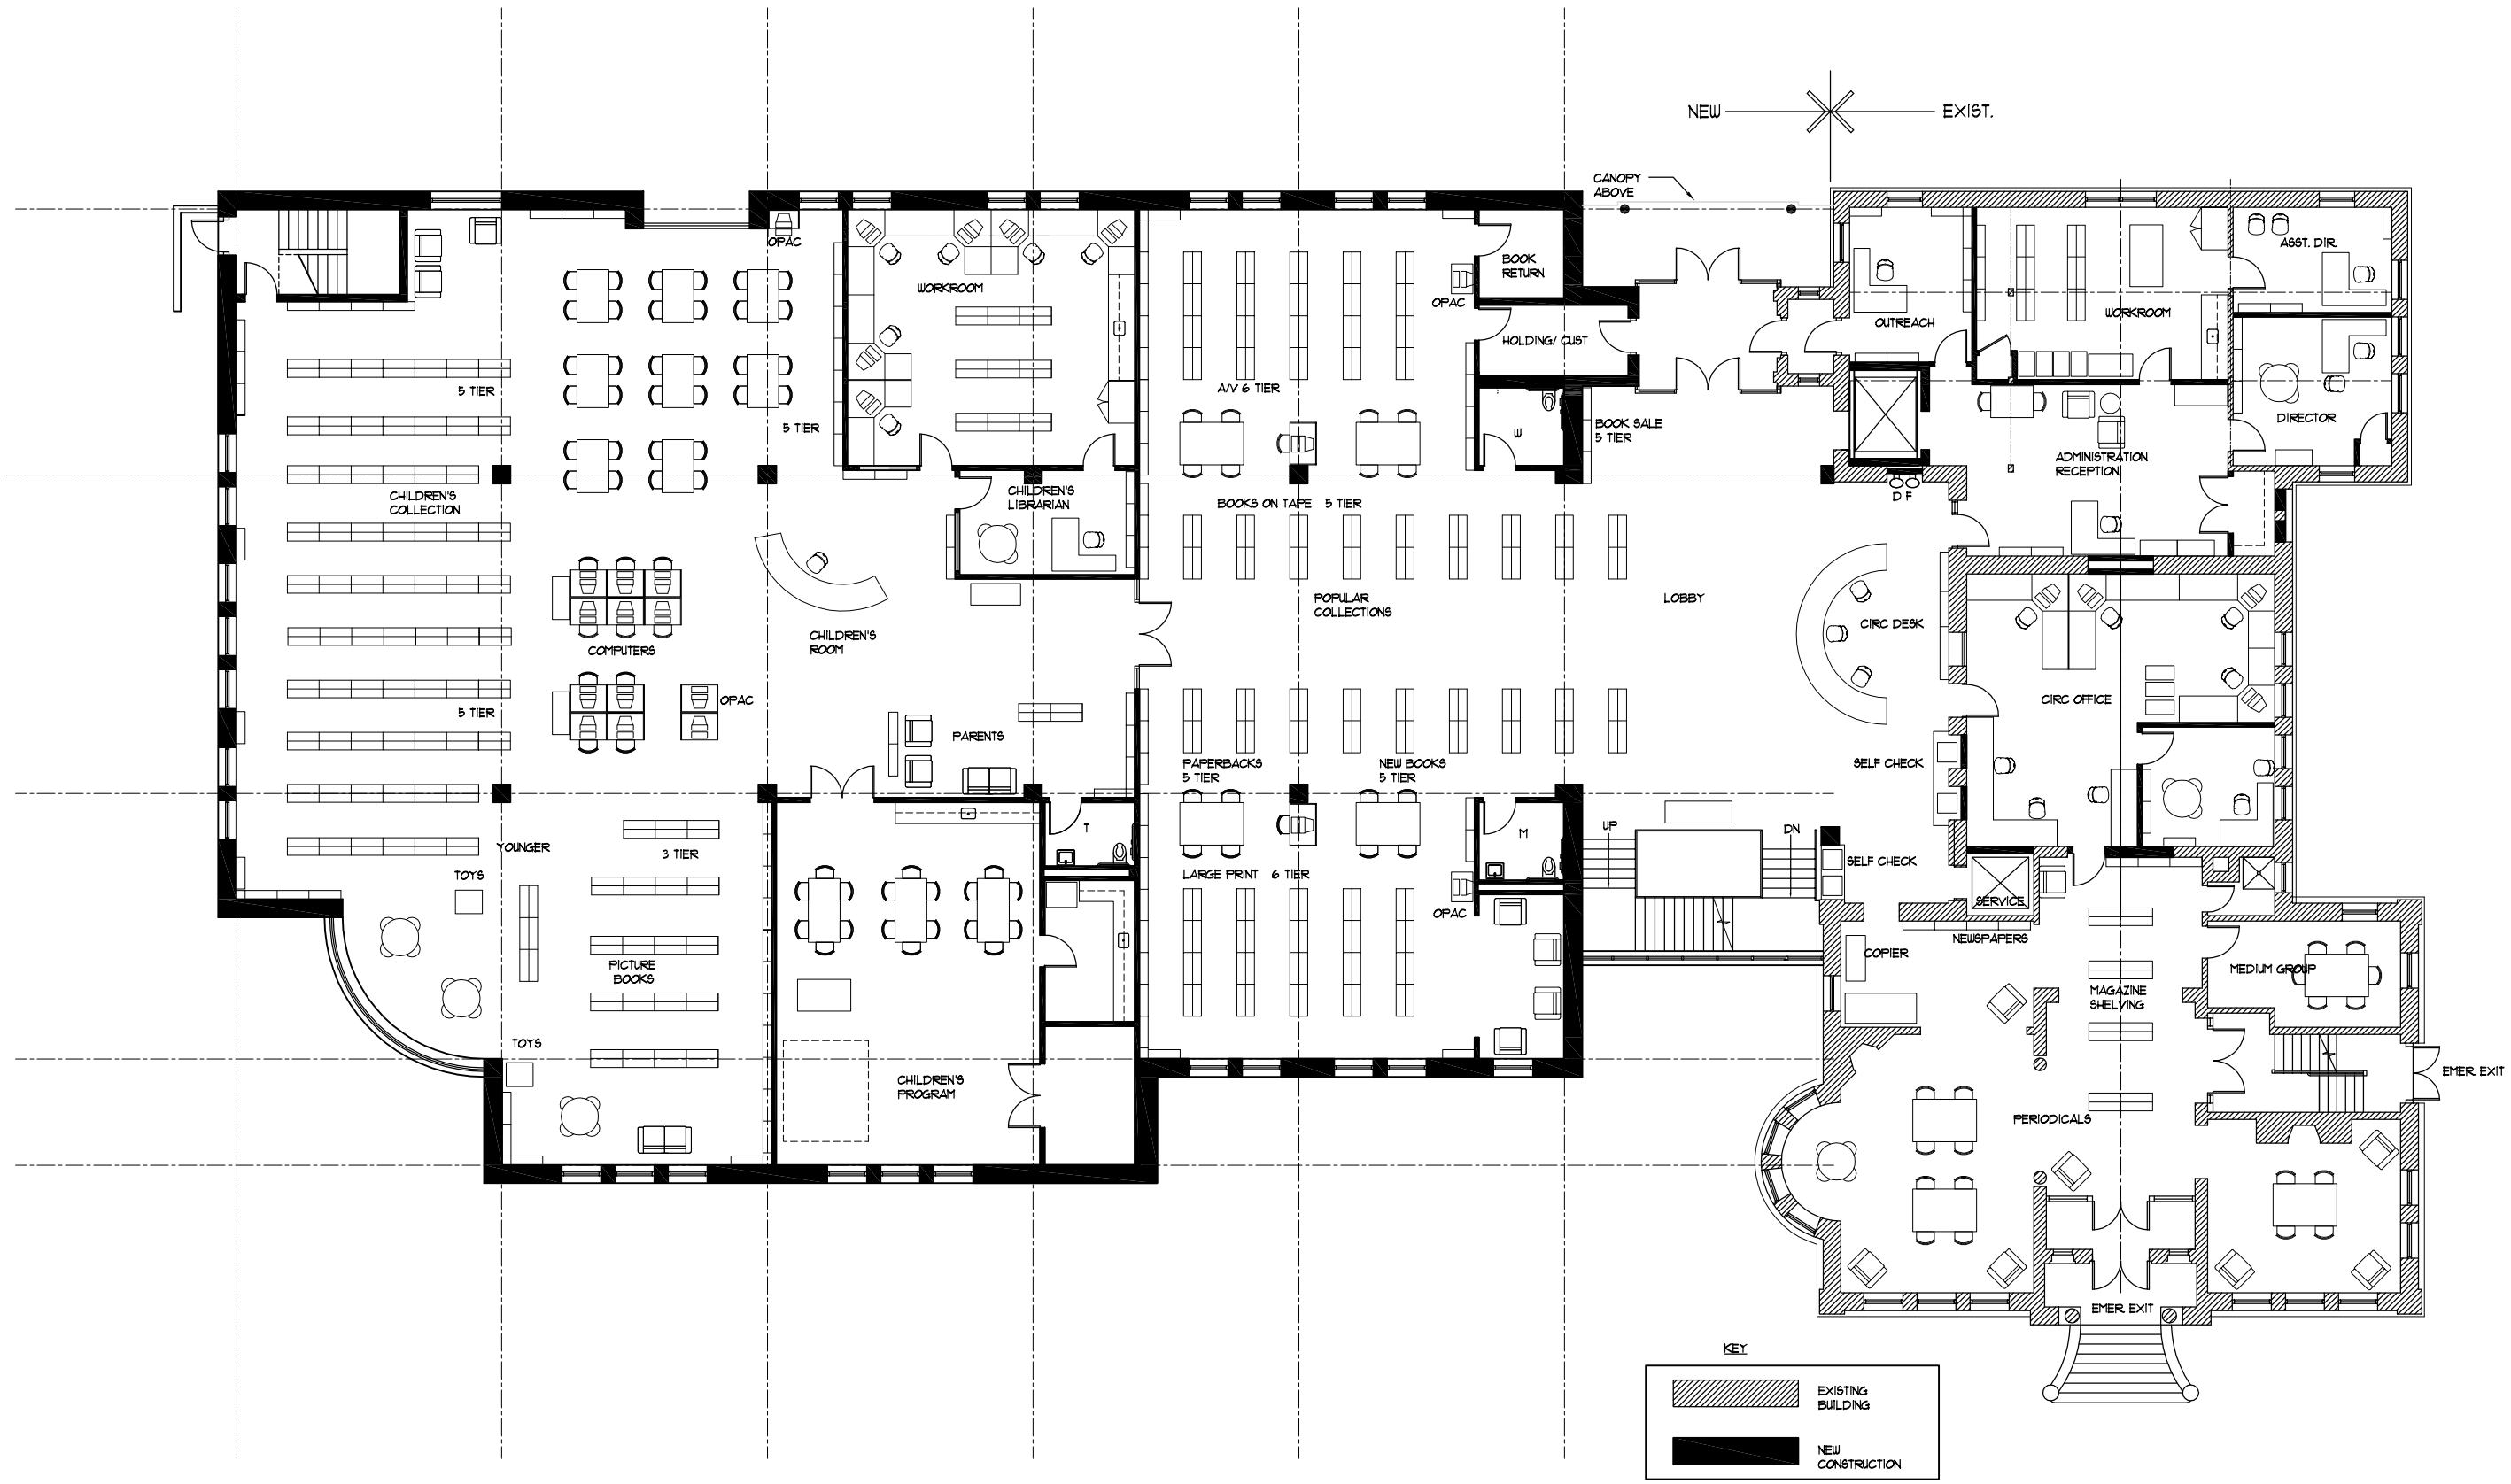

BEACON ARCHITECTURAL
ASSOCIATES
145 South Street Boston, MA 02111-2802
phone 617/ 357-7171 fax 617/ 357-1832
www.beaconarch.com

DATE:	2-4-05
SCALE:	1/16" = 1'-0"
BAA#:	04-629

SHREWSBURY LIBRARY
609 MAIN STREET
SHREWSBURY, MASSACHUSETTS

PROPOSED FIRST FLOOR PLAN

INFO.: 04-629
SKETCH #:
SK-1.2

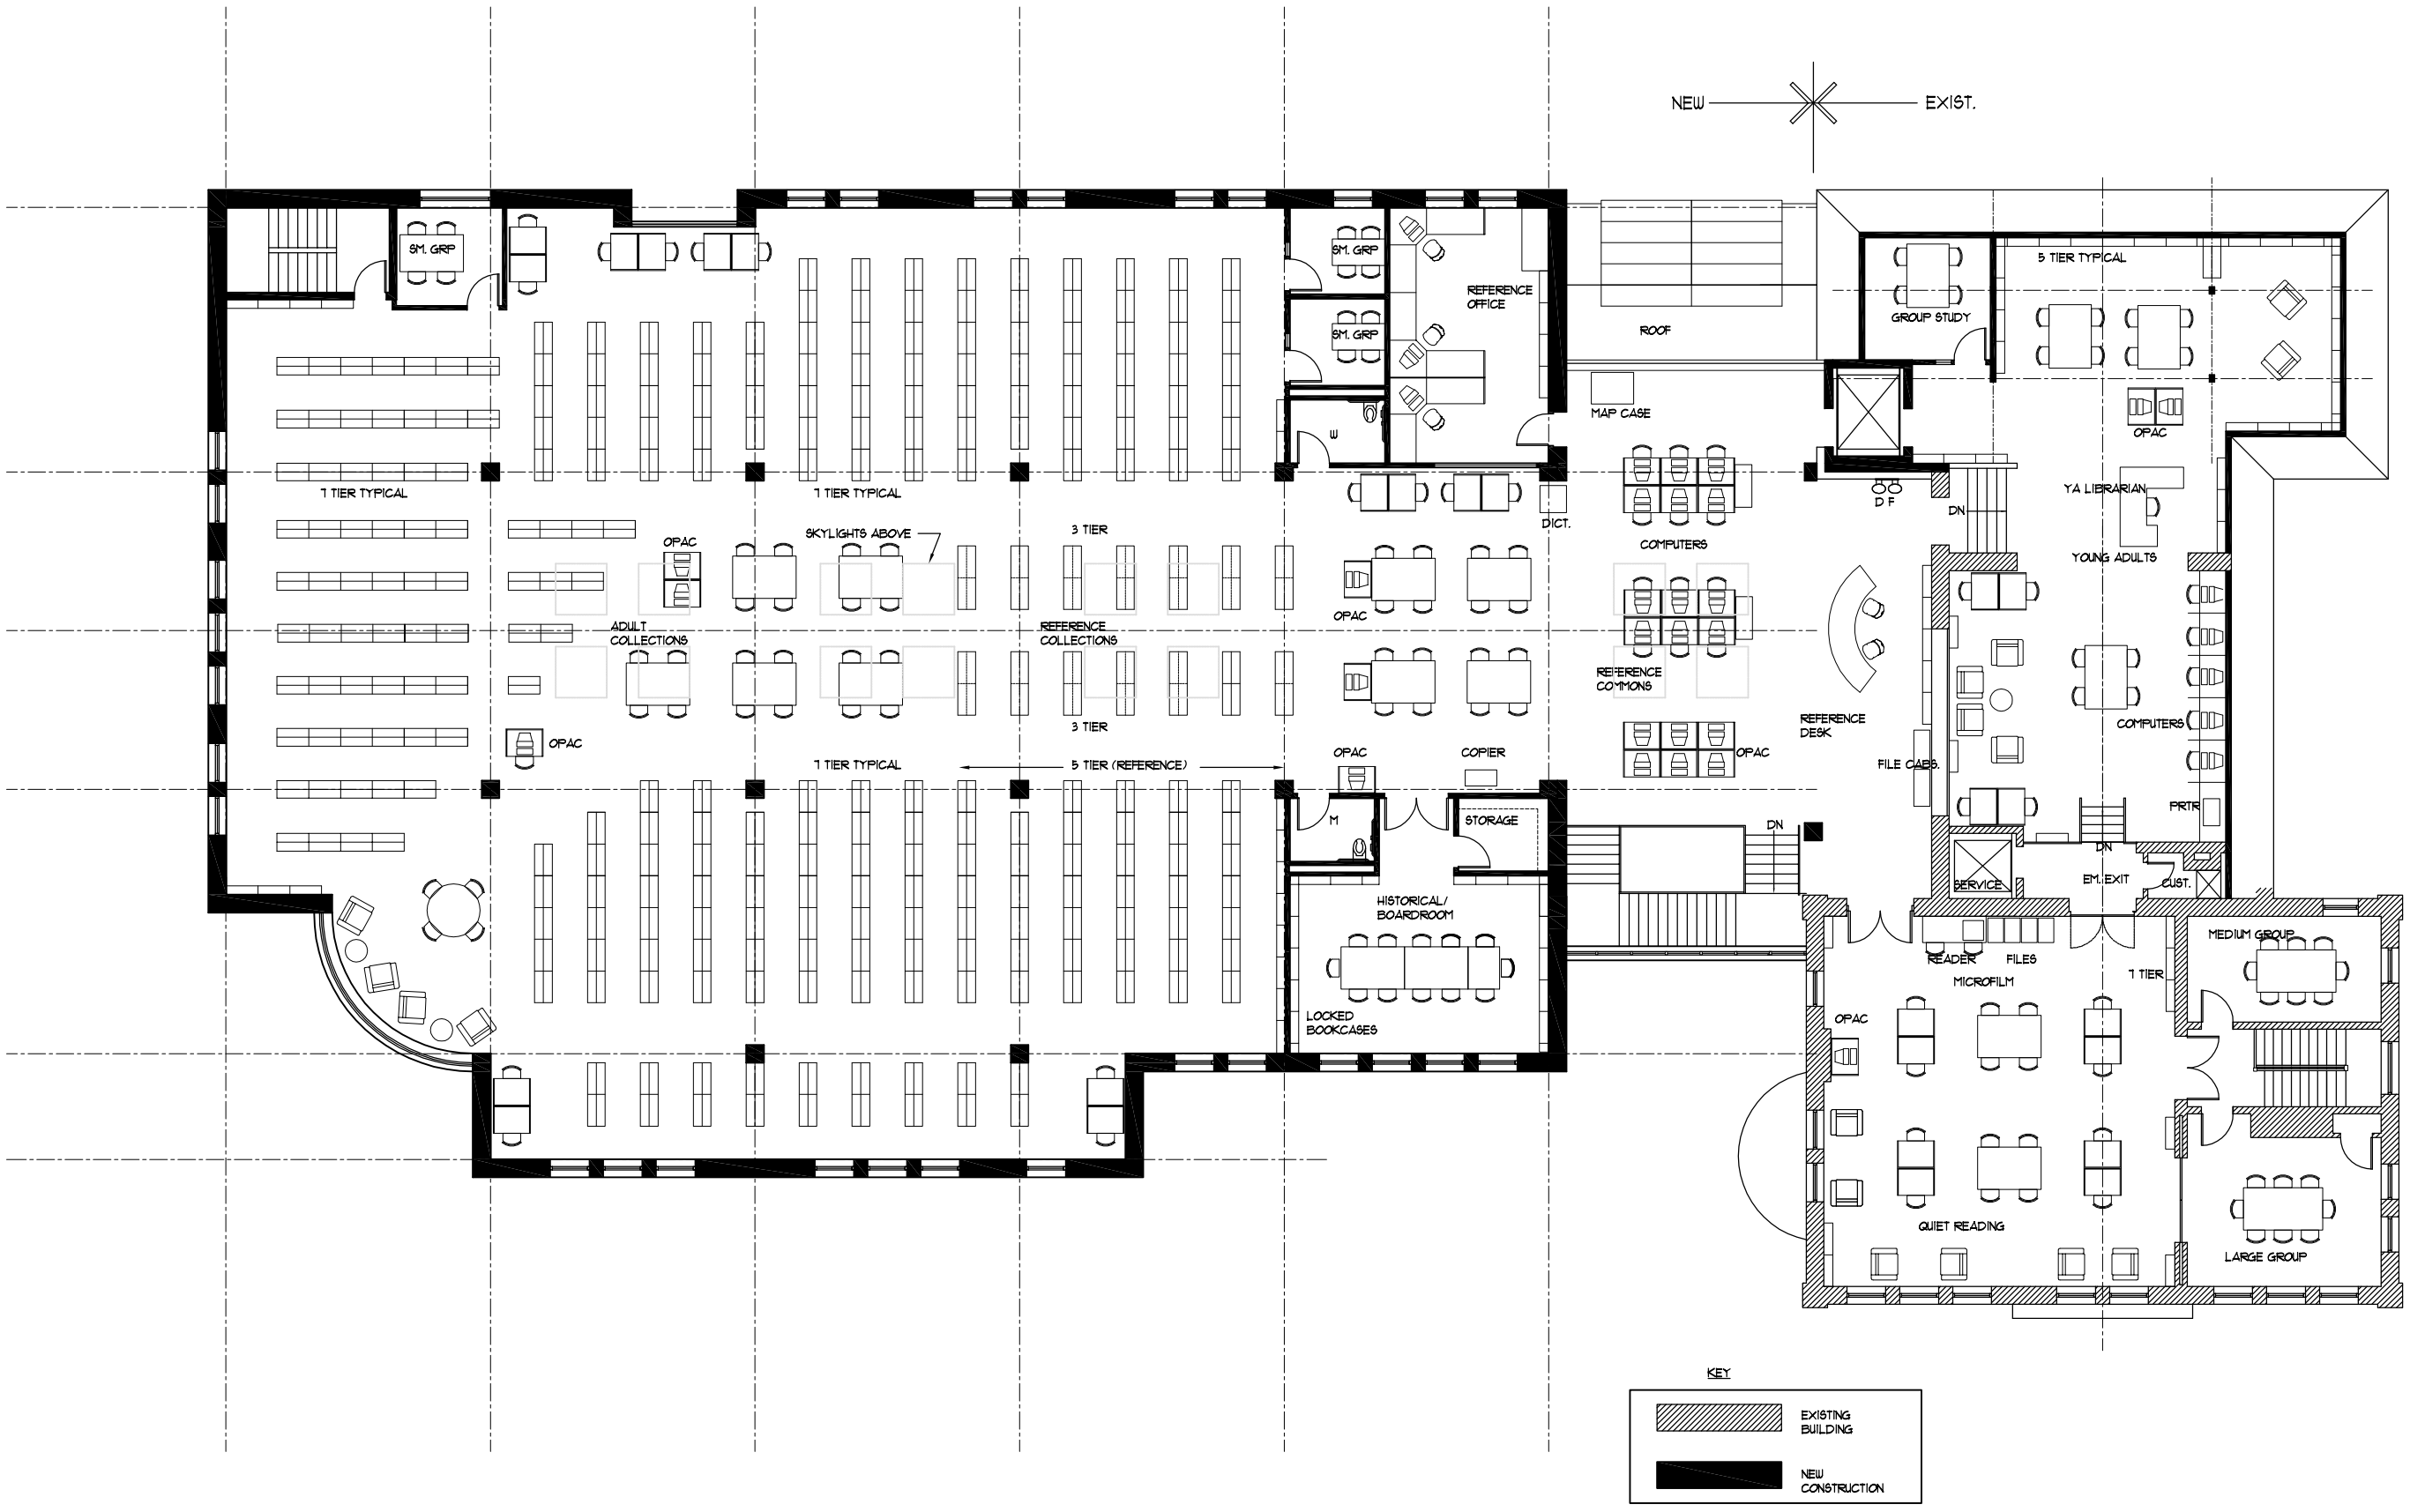

BEACON ARCHITECTURAL
ASSOCIATES
145 South Street Boston, MA 02111-2802
phone 617/ 357-7171 fax 617/ 357-1832
www.beaconarch.com

DATE: 2-4-05
SCALE: 1/16" = 1'-0"
BAA#: 04-629

SHREWSBURY LIBRARY
609 MAIN STREET
SHREWSBURY, MASSACHUSETTS

PROPOSED SECOND FLOOR PLAN

INFO.: 04-629
SKETCH #: SK-1.3

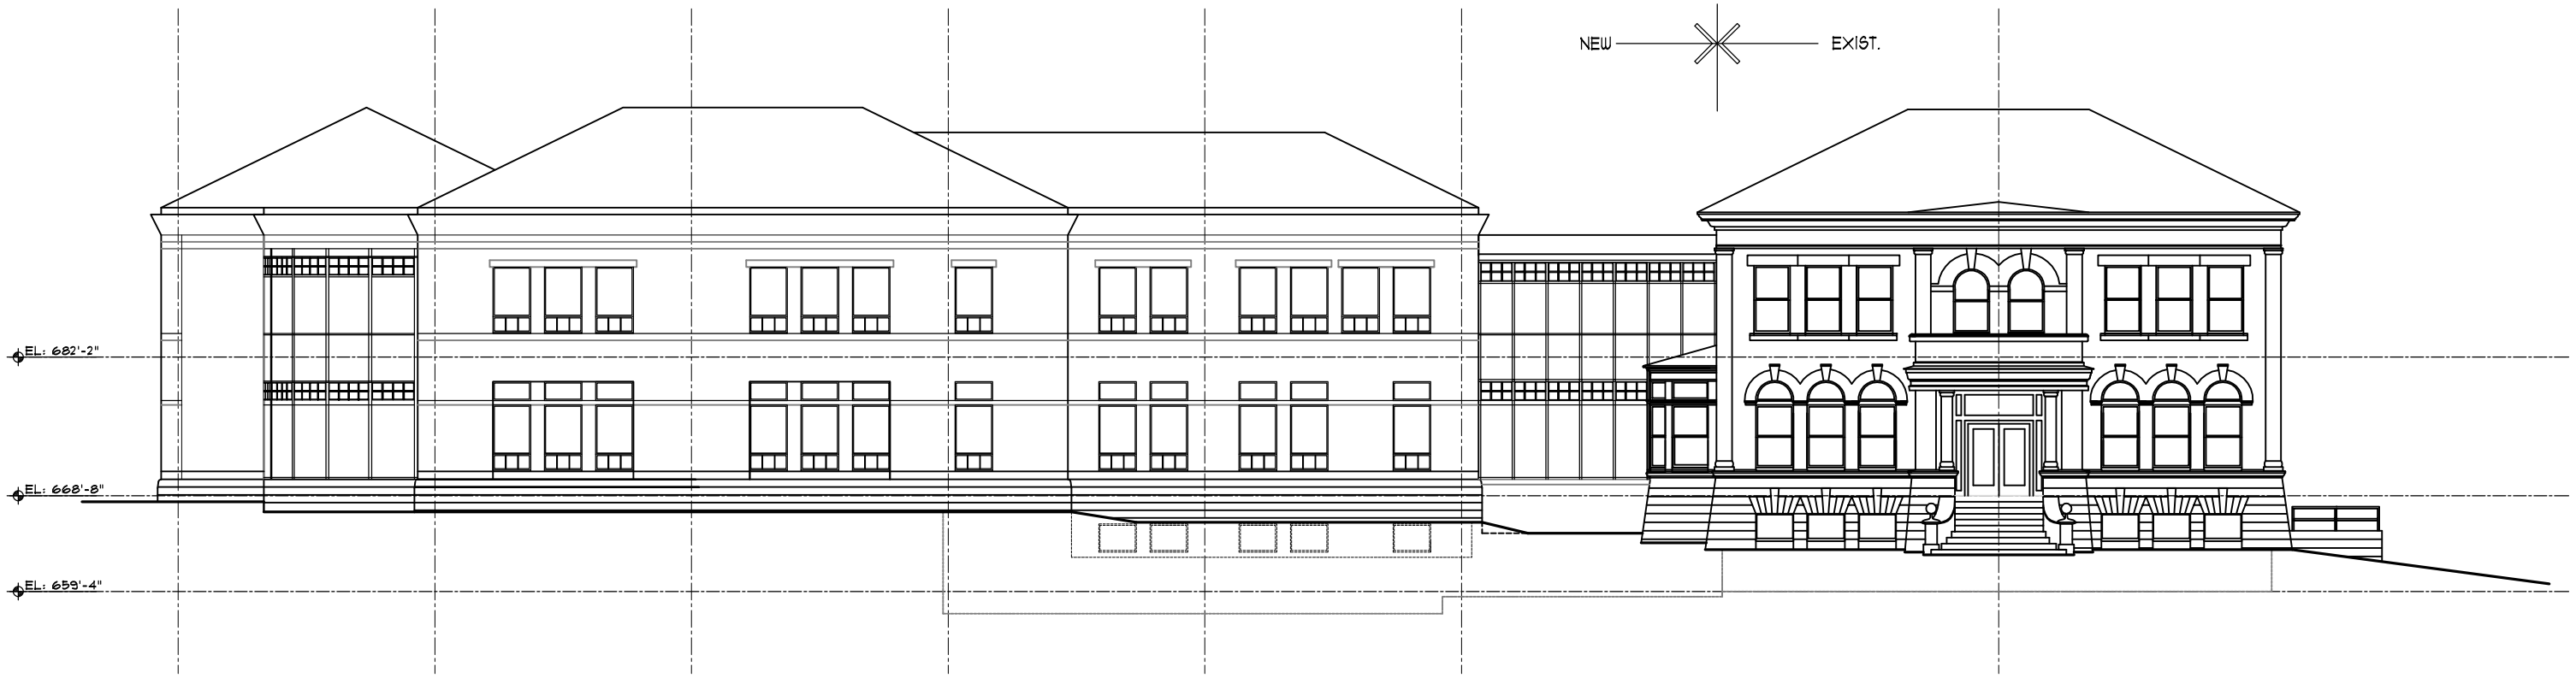

PROPOSED SOUTH ELEVATION

SCALE: 1/16" = 1'-0"

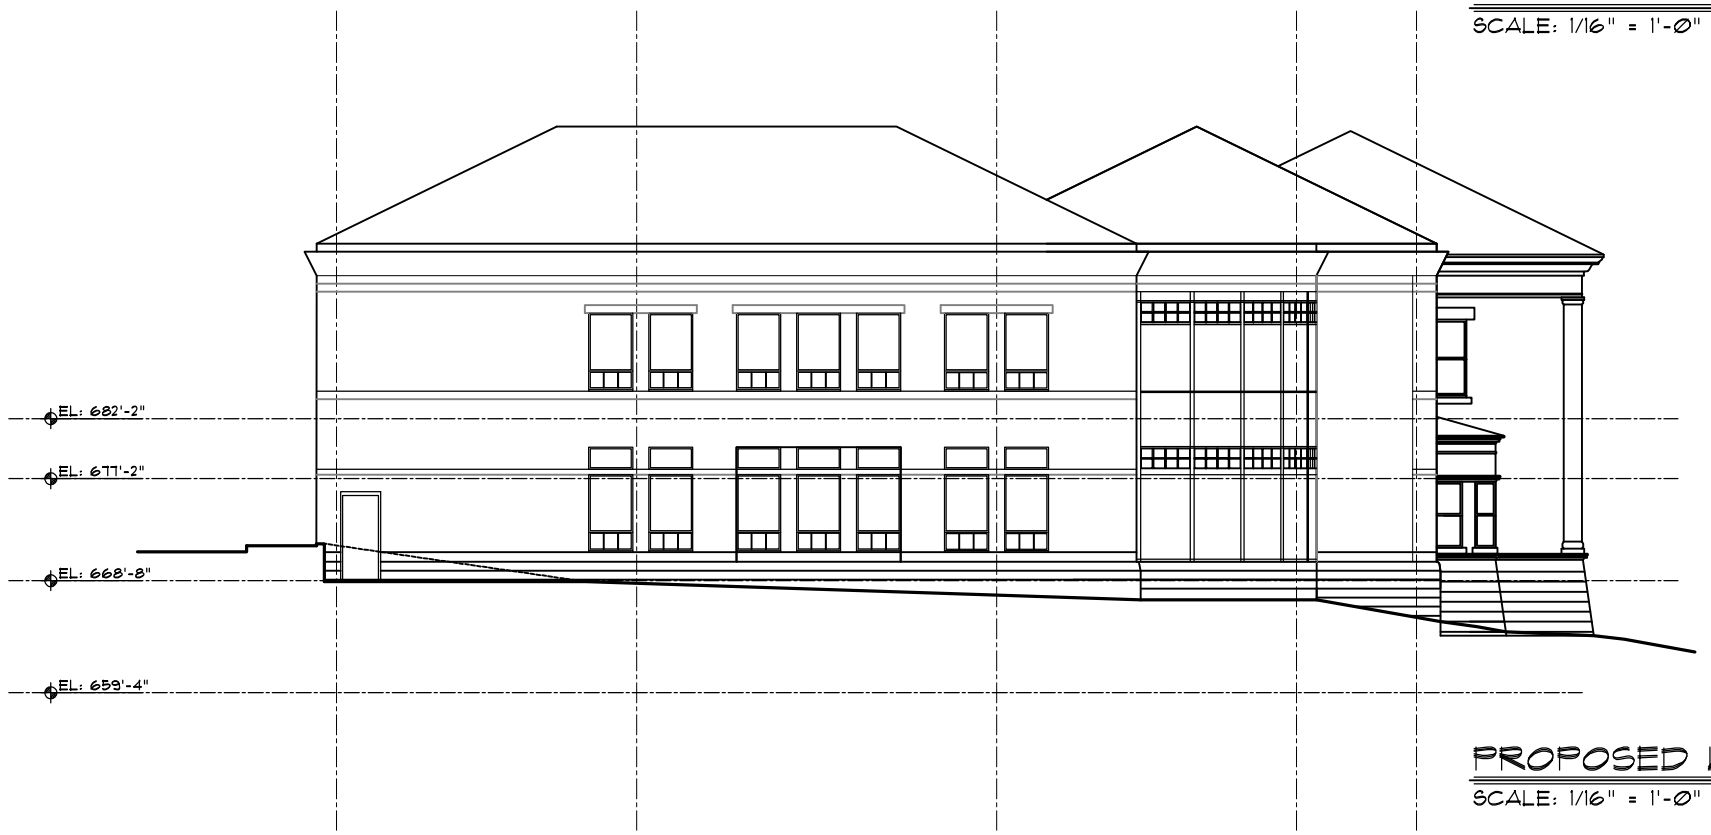

PROPOSED WEST ELEVATION

SCALE: 1/16" = 1'-0"

BEACON ARCHITECTURAL ASSOCIATES
145 South Street
Boston, MA 02111-2802
phone 617/ 357-7171
fax 617/ 357-1832
www.beaconarch.com

DATE: 2-4-05
SCALE: 1/16" = 1'-0"
BAA#: 04-629

SHREWSBURY LIBRARY
609 MAIN STREET
SHREWSBURY, MASSACHUSETTS

PROPOSED SOUTH & WEST ELEVATIONS

INFO.: 04-629
SKETCH #: **SK-1.5**