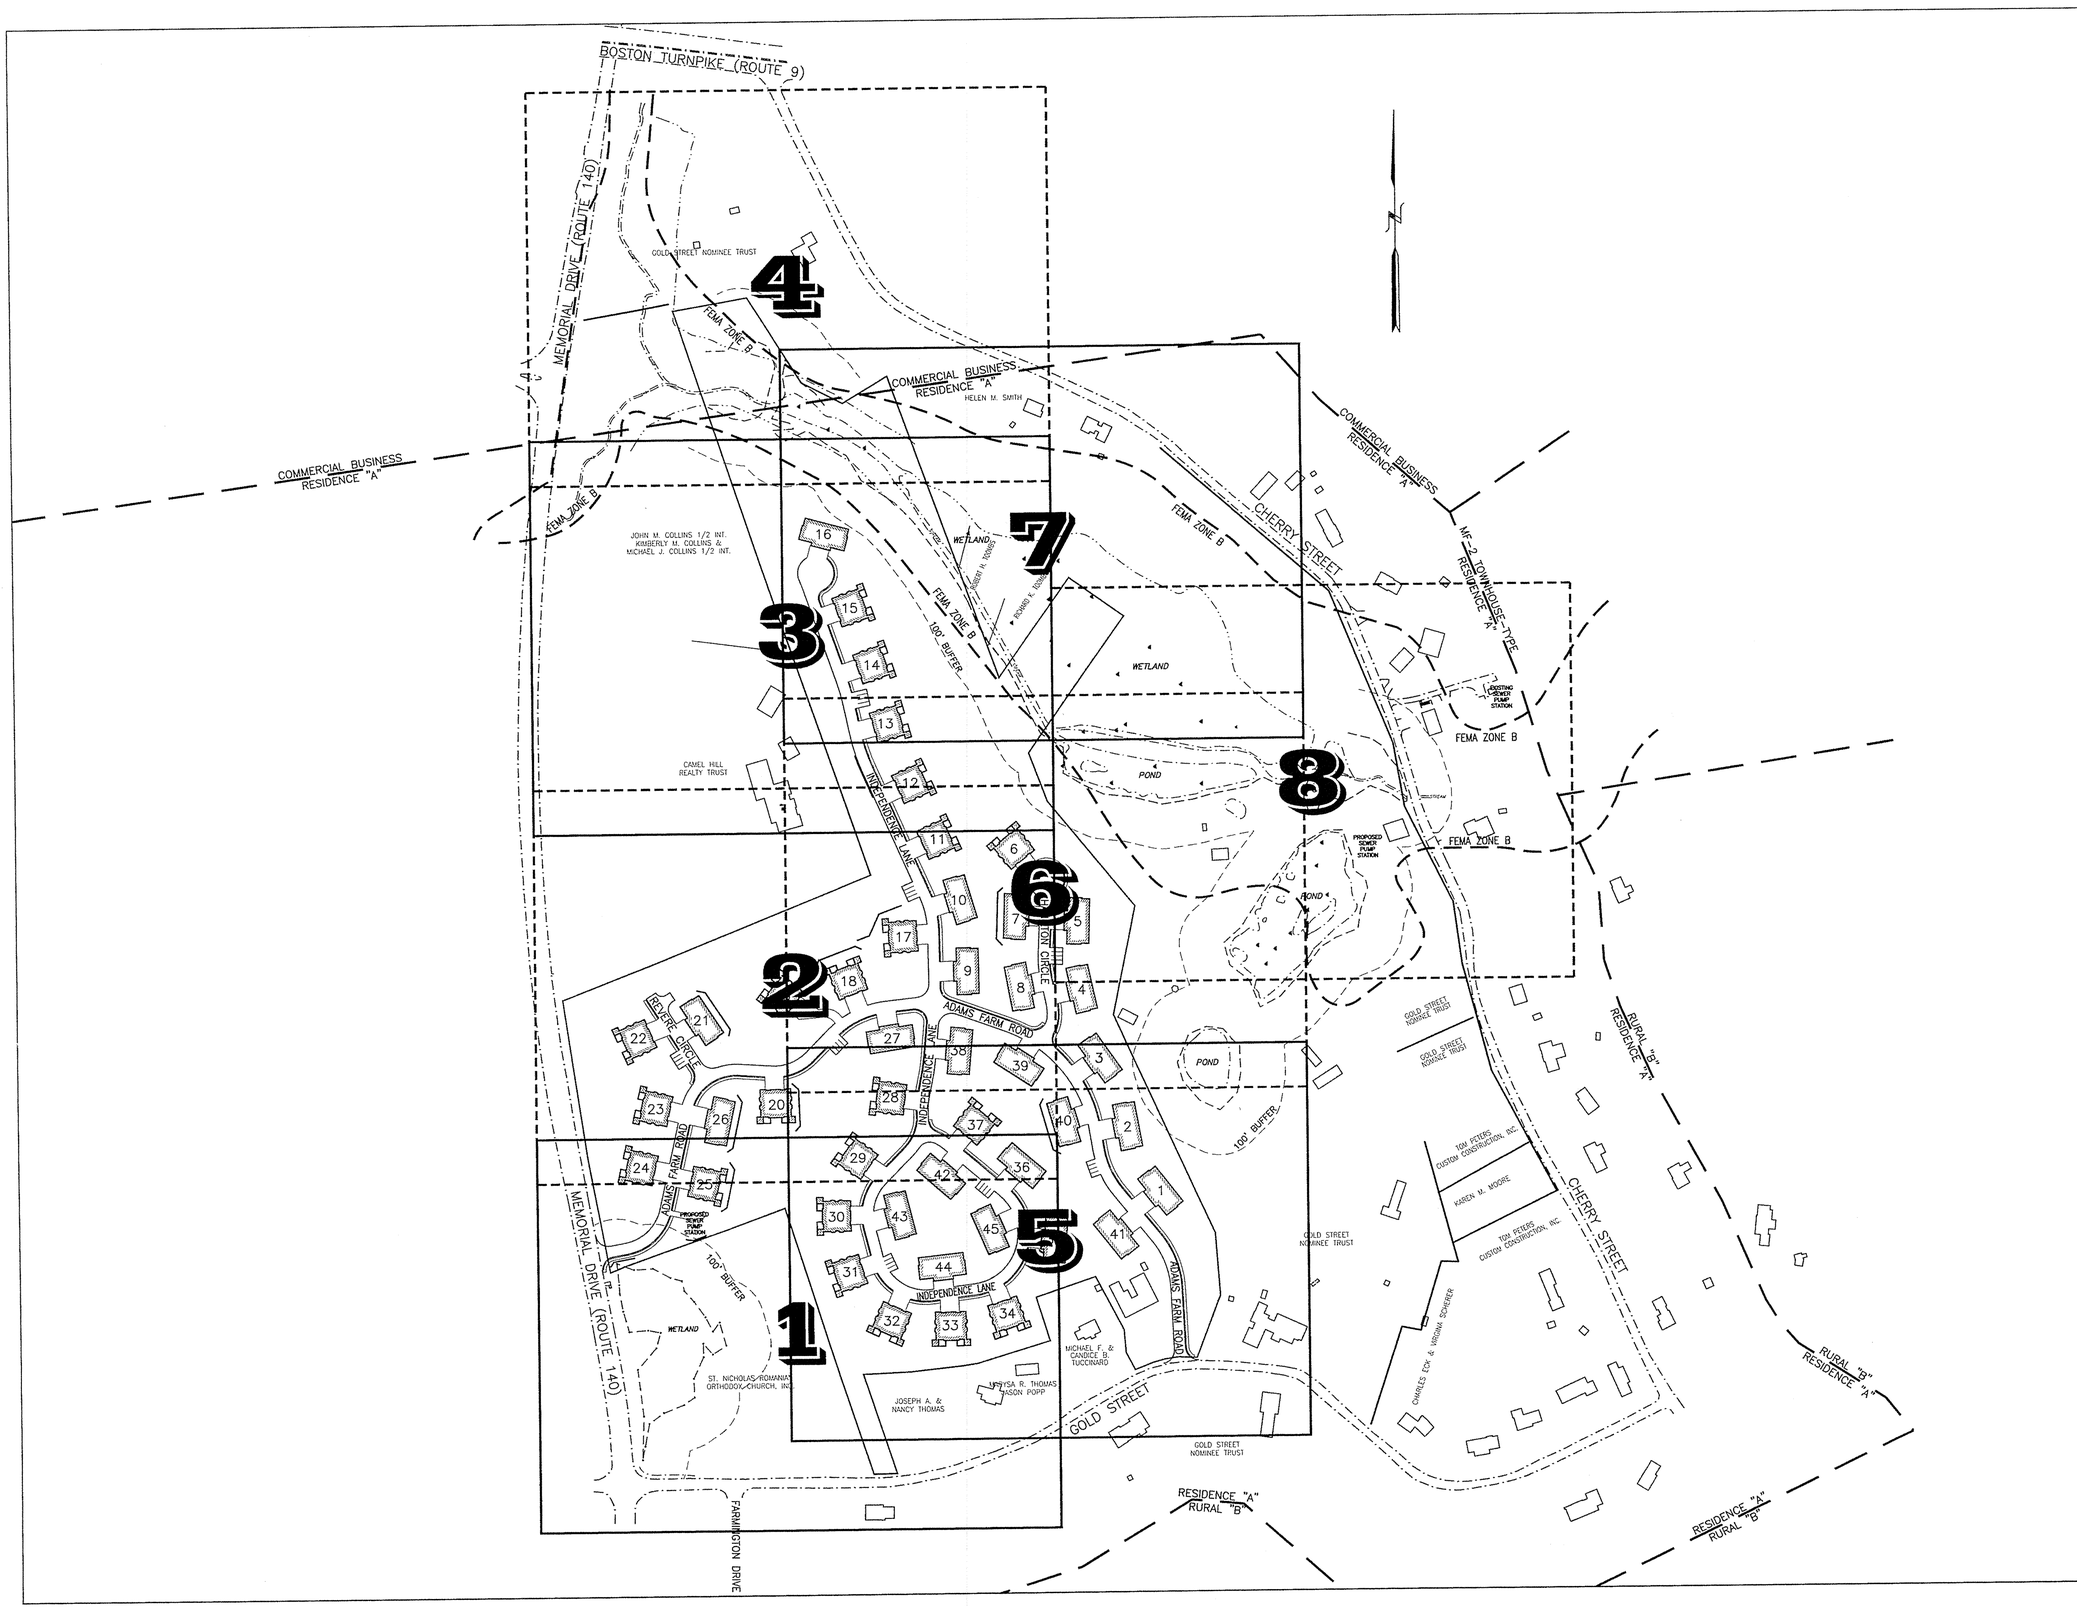

COMMONWEALTH OF MASSACHUSETTS
JAMES L. TETREAULT
CIVIL
NO. 32743
PROFESSIONAL ENGINEER

10/18/04

THOMPSON-LISTON
ASSOCIATES, INC.
PROFESSIONAL ENGINEERS & LAND SURVEYORS
51 MAIN STREET, POST OFFICE BOX 570
BOYLSTON, MASSACHUSETTS 01505-0570
TELEPHONE (508) 869-6151 FAX (508) 869-6842 tlainc@aol.com

CLT. NO.	JOB NO.
1887	271-1444
DATE: SEPTEMBER 13, 2004	DWG NO. BRENDONADAMSCURRENT.dwg

REVISIONS

DATE:	DESCRIPTION
09/24/04	MISCELLANEOUS CHANGES
10/18/04	ADDRESS TOWN COMMENTS

SCALE: 1 INCH = 160 FEET

FEET 0 40 80 160 320 480

METERS 0 20 40 80 120 160

SITE PLAN

ADAMS FARM

GOLD STREET & MEMORIAL DRIVE (ROUTE 140)

SHREWSBURY, MASSACHUSETTS

PREPARED FOR

BRENDON PROPERTIES THREE REALTY TRUST

259 TURNPIKE ROAD, SUITE 110

SOUTHBOROUGH, MA 01772

KEY SHEET KEY